FilmL.A., Inc.
6255 W Sunset Blvd, 12th Floor
Hollywood, CA 90028
t: (213)977-8600 - f: (213)977-8601
www.filmla.com

Summary Information

Permit No: F00151986-B **Type of Permit:** FILMING **Release Date:** 06/26/2019

Production Company FOMO ENTERTAINMENT, LLC

Insured Company Name FOMO ENTERTAINMENT, LLC

Contact Phone No. 1 310-418-2468
Contact Phone No. 2
Fax
Address 5120 GOLDLEAF CIRCLE, SUITE 300
LOS ANGELES, California 90056

Production Title AISHA

Type of Production Feature

Producer Cleve Landsberg

Director Catherine Hardwicke

1st AD Kevin Williams

Production Manager Stephen Marinaccio

FilmL.A. Coordinator Cody Penwell

Location Manager Jesse Lorber
Primary Phone Mobile - 518-852-7714
Secondary Phone

Location Assistant AJ Valdez Jason Stowell
Primary Phone Mobile - 323-399-1145
Secondary Phone Office - 818-397-4333

Fees

Notification Charge	$340.00	**Total Permit Fee**	$449.00
FILMLA NON-REFUNDABLE FILM PERMIT RIDER FEE	$109.00	**Number of Locations**	2

NOT A PERMIT

FilmL.A., Inc.
6255 W Sunset Blvd, 12th Floor
Hollywood, CA 90028
t: (213)977-8600 - f: (213)977-8601
www.filmla.com

Summary Information — Location

Permit Number	F00151986-B	**Location Manager**	Jesse Lorber
Production Company	FOMO ENTERTAINMENT, LLC	Primary Phone	Mobile - 518-852-7714
Insured Company	FOMO ENTERTAINMENT, LLC	Secondary Phone	
Production Title	AISHA		

Location Address 617 Barry Pl, Altadena, CA, 91001

Location Type Private Residence

Prep Dates 6/27/2019 - 6/27/2019 07:00 - 14:00 1 day

Film Dates 6/27/2019 - 6/27/2019 14:00 - 22:00 1 day

Strike Dates 6/28/2019 - 6/28/2019 07:00 - 19:00

Open or Closed to the Public Closed

Generic Conditions

*Certain service and personnel fees required by jurisdictional agencies are not collected by FilmL.A. Any such fees must be paid directly to the appropriate agency, and a separate invoice will be provided to the permittee.
*LA CITY AND/OR LA COUNTY FIRE CHECKLIST ATTACHED TO FINAL PERMIT. THE PERMITTEE IS RESPONSIBLE FOR COMPLETING CHECKLIST PRIOR TO FILMING ACTIVITY AT THIS LOCATION. NON COMPLIANCE MAY RESULT IN ASSIGNMENT OF A FIRE OFFICER.
Equipment staging and vehicles may park on one side of the street only.
Must Maintain 5' Clearance on Sidewalks/Walkways
Must maintain local/emergency access
Must post "ROAD WORK AHEAD" signs, which must remain up until all activities on the roadway have been completed.
No cast or crew parking on area streets
No interference with merchant activity.
No steps from trailers, trucks or motorhomes may be facing road
Number of uniformed officers listed on the permit is a minimum requirement.
Permittee remains responsible for deploying a sufficient number of uniformed officers to provide traffic and crowd control to ensure the safety of the film crew and the public.
Traffic control must be done in accordance w/MUTCD
Traffic Officers Required
Uniformed officers shall have a copy of the film permit in their possession and are required to confirm that all traffic control signage devices are in place.

Equipment on Location

Type	Quantity
5 or 10 ton trucks	5
Cast/Crew vehicles	75
Condors	1

Personnel on Location

Type	Quantity
Cast	5
Crew	75
Extras	7

NOT A PERMIT

FilmL.A., Inc.
6255 W Sunset Blvd, 12th Floor
Hollywood, CA 90028
t: (213)977-8600 - f: (213)977-8601
www.filmla.com

Summary Information — Location

Permit Number F00151986-B
Production Company FOMO ENTERTAINMENT, LLC
Insured Company FOMO ENTERTAINMENT, LLC
Production Title AISHA

Location Manager Jesse Lorber
Primary Phone Mobile - 518-852-7714
Secondary Phone

Cranes	1	LA County FSA assigned	1
Cube Trucks	4	Sheriff/CHP	2
Generator	1		
Picture vehicles	5		
Trailers	4		
Vans	4		

Filming Activities Drive by; Drive ups & away; Equipment on sidewalk, in curb lane & across street; Exterior Dialogue; Intermittent pedestrian control; Intermittent traffic control - 2 minutes standard; Walk and talk; Camera & equipment in street; Picture cars both static and moving;

Jurisdiction **Political:** Los Angeles County - Supervisor District 5 **Police:** Los Angeles County Sheriff **Fire:** Los Angeles County Fire Department

Approvals LOS ANGELES COUNTY PUBLIC WORKS - FINAL APPROVERS Linda Ayers
LOS ANGELES COUNTY ROAD DEPARTMENT - BALDWIN PARK (PO1) Anthony Moran

Coordinator Note LA COUNTY FIRE DEPT. #19-1619-11/66:
FIRE SAFETY ADVISER REQUIRED.

Coordinator Note RIDER B RELEASES THE LOCATIONS FOR 6/27

Parking

Base Camp Location Type : Other Location — MOUNTAIN VIEW CEMETERY - MAUSOLEUM 2300 N Marengo Ave, Altadena, CA, 91001

Crew Parking Location Type : Other Location — MOUNTAIN VIEW CEMETERY - MAUSOLEUM 2300 N Marengo Ave, Altadena, CA, 91001

Posting "No Parking" signs N/S BARRY PL, 617 BARRY PL - 50' EAST & 50' WEST

Approximate Footage County Parking **Log Number**

Date(s) 6/28/2019 to 6/28/2019 **Time(s)** 07:00 to 19:00

Posting "No Parking" N/S BARRY PL, CATHERINE RD - SANTA ROSA AVE

NOT A PERMIT

FilmL.A., Inc.
6255 W Sunset Blvd, 12th Floor
Hollywood, CA 90028
t: (213)977-8600 - f: (213)977-8601
www.filmla.com

Summary Information — Location

Permit Number	F00151986-B	**Location Manager**	Jesse Lorber
Production Company	FOMO ENTERTAINMENT, LLC	Primary Phone	Mobile - 518-852-7714
Insured Company	FOMO ENTERTAINMENT, LLC	Secondary Phone	
Production Title	AISHA		

signs 6/27 AT 0800 - 6/28 AT 0200

Approximate Footage County Parking **Log Number**

Date(s) 6/27/2019 to 6/28/2019 **Time(s)** 08:00 to 02:00

Posting "No Parking" signs B/S MARENGO AVE, ALAMEDA ST - SACRAMENTO ST
0700 ON 6/19 - 2359 ON 7/2
*ADDED PER COUNTY ROADS - PROCESSED UNDER ORIGINAL PERMIT (F00151986)

Approximate Footage County Parking **Log Number**

Date(s) 6/27/2019 to 7/2/2019 **Time(s)** 00:00 to 23:59

NOT A PERMIT

FilmL.A., Inc.
6255 W Sunset Blvd, 12th Floor
Hollywood, CA 90028
t: (213)977-8600 - f: (213)977-8601
www.filmla.com

Summary Information — Location

Permit Number	F00151986-B	**Location Manager**	Jesse Lorber
Production Company	FOMO ENTERTAINMENT, LLC	Primary Phone	Mobile - 518-852-7714
Insured Company	FOMO ENTERTAINMENT, LLC	Secondary Phone	
Production Title	AISHA		

Location Address	2415 Catherine Rd, Altadena, CA, 91001
Location Type	Private Residence
Prep Dates	6/27/2019 - 6/27/2019 10:00 - 16:00 1 day
Film Dates	6/27/2019 - 6/28/2019 16:00 - 02:00 1 day
Strike Dates	6/28/2019 - 6/28/2019 07:00 - 19:00
Open or Closed to the Public	Closed
Generic Conditions	*Certain service and personnel fees required by jurisdictional agencies are not collected by FilmL.A. Any such fees must be paid directly to the appropriate agency, and a separate invoice will be provided to the permittee. *LA CITY AND/OR LA COUNTY FIRE CHECKLIST ATTACHED TO FINAL PERMIT. THE PERMITTEE IS RESPONSIBLE FOR COMPLETING CHECKLIST PRIOR TO FILMING ACTIVITY AT THIS LOCATION. NON COMPLIANCE MAY RESULT IN ASSIGNMENT OF A FIRE OFFICER. Equipment staging and vehicles may park on one side of the street only. Must Maintain 5' Clearance on Sidewalks/Walkways Must maintain local/emergency access Must post "ROAD WORK AHEAD" signs, which must remain up until all activities on the roadway have been completed. No cast or crew parking on area streets No interference with merchant activity. No steps from trailers, trucks or motorhomes may be facing road Number of uniformed officers listed on the permit is a minimum requirement. Permittee remains responsible for deploying a sufficient number of uniformed officers to provide traffic and crowd control to ensure the safety of the film crew and the public. Traffic control must be done in accordance w/MUTCD Traffic Officers Required Uniformed officers shall have a copy of the film permit in their possession and are required to confirm that all traffic control signage devices are in place.
Please see attached document	151986_FULL_CATHERINE_MENDOCINO_BARRY_-SHEET 01.pdf

NOT A PERMIT

FilmL.A., Inc.
6255 W Sunset Blvd, 12th Floor
Hollywood, CA 90028
t: (213)977-8600 - f: (213)977-8601
www.filmla.com

Summary Information — Location

Permit Number F00151986-B
Production Company FOMO ENTERTAINMENT, LLC
Insured Company FOMO ENTERTAINMENT, LLC
Production Title AISHA

Location Manager Jesse Lorber
Primary Phone Mobile - 518-852-7714
Secondary Phone

Equipment on Location

Type	Quantity
5 or 10 ton trucks	5
Cast/Crew vehicles	75
Condors	1
Cranes	1
Cube Trucks	4
Generator	1
Picture vehicles	5
Trailers	4
Vans	4

Personnel on Location

Type	Quantity
Cast	5
Crew	75
Extras	7
LA County FSA assigned	1
Sheriff/CHP	2

Filming Activities Drive by; Drive ups & away; Equipment on sidewalk, in curb lane & across street; Exterior Dialogue; Intermittent pedestrian control; Intermittent traffic control - 2 minutes standard; Walk and talk; Camera & equipment in street; Picture cars both static and moving; Equipment/trucks parking in posting overnight. ;

Jurisdiction **Political:** Los Angeles County - Supervisor District 5 **Police:** Los Angeles County Sheriff **Fire:** Los Angeles County Fire Department

Thomas Guide **Page:** 536 **Grid:** A6

Approvals LOS ANGELES COUNTY PUBLIC WORKS - FINAL APPROVERS Linda Ayers
LOS ANGELES COUNTY ROAD DEPARTMENT - BALDWIN PARK (PO1) Anthony Moran

Coordinator Note LA COUNTY FIRE DEPT. #19-1619-11/66:
FIRE SAFETY ADVISER REQUIRED.

Parking

Base Camp Location Type : Other Location — MOUNTAIN VIEW CEMETERY - MAUSOLEUM, 2300 N Marengo Ave, Altadena, CA, 91001

Crew Parking Location Type : Other Location — MOUNTAIN VIEW CEMETERY - MAUSOLEUM, 2300 N Marengo Ave, Altadena, CA, 91001

Posting "No Parking" signs
N/S BARRY PL, CATHERINE RD - SANTA ROSA AVE
B/S CATHERINE RD, CALAVERAS ST - MENDOCINO ST
B/S CATHERINE RD, MENDOCINO ST - 150' NORTH
S/S MENDOCINO ST, CATHERINE RD - 200' EAST AND 200' WEST

NOT A PERMIT

FilmL.A., Inc.
6255 W Sunset Blvd, 12th Floor
Hollywood, CA 90028
t: (213)977-8600 - f: (213)977-8601
www.filmla.com

Summary Information — Location

Permit Number	F00151986-B	**Location Manager**	Jesse Lorber
Production Company	FOMO ENTERTAINMENT, LLC	Primary Phone	Mobile - 518-852-7714
Insured Company	FOMO ENTERTAINMENT, LLC	Secondary Phone	
Production Title	AISHA		

6/27, 0700 - 6/28, 0200 (CONTINUOUS POSTING)

Approximate Footage County Parking **Log Number**

Date(s) 6/27/2019 to 6/28/2019 **Time(s)** 07:00 to 02:00

Posting "No Parking" signs W/S CATHERINE RD, 2415 CATHERINE RD - 50' NORTH & 50' SOUTH

Approximate Footage County Parking **Log Number**

Date(s) 6/28/2019 to 6/28/2019 **Time(s)** 07:00 to 19:00

Lane / Full Closure FULL CLOSURE CATHERINE RD, MENDOCINO ST - BARRY PL
6/27, 1600 - 6/28, 0200

Approximate Footage 0 - 300

Date(s) 6/27/2019 to 6/28/2019 **Time(s)** 16:00 to 02:00

NOT A PERMIT

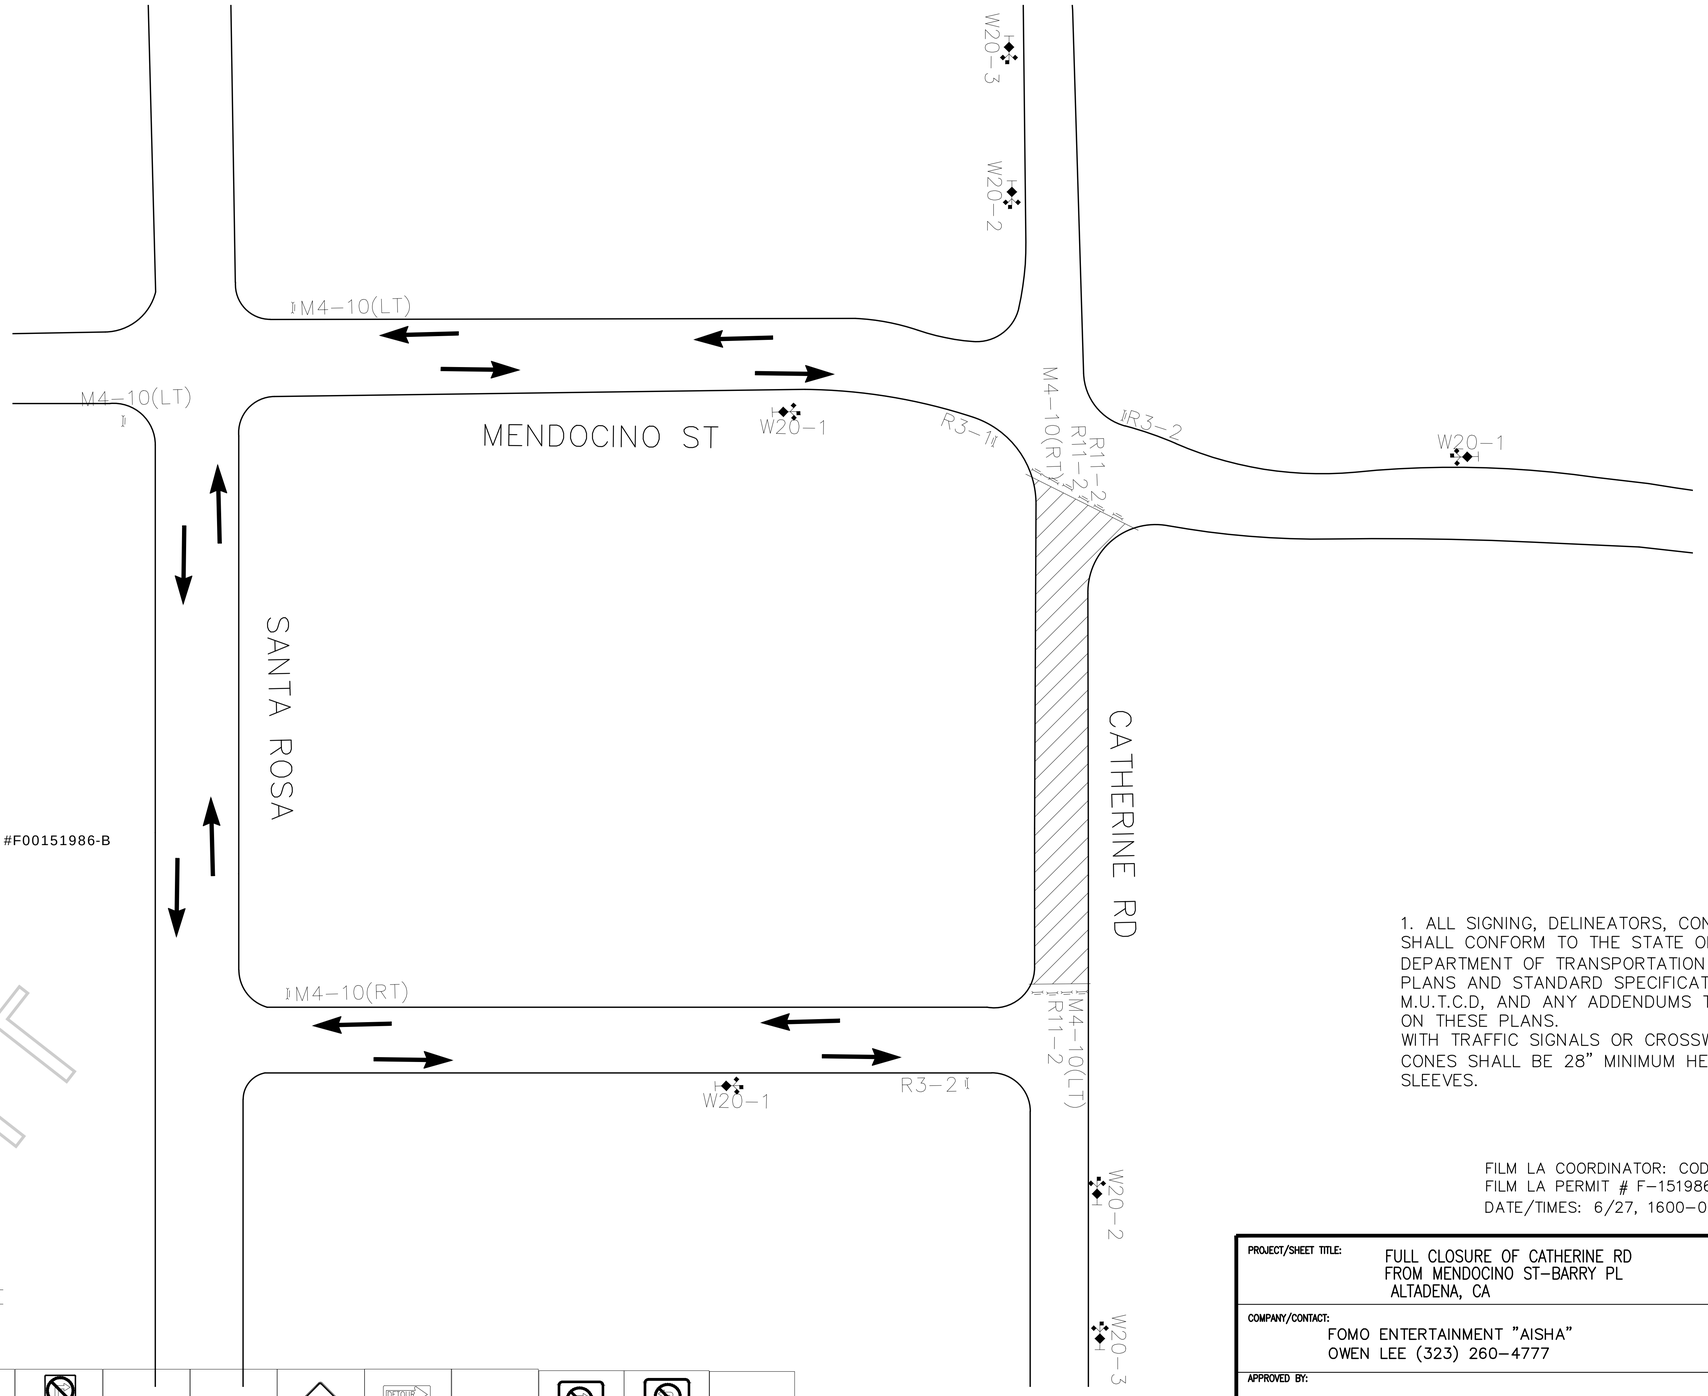

Permit #F00151986-B

LEGEND:

- ADVANCE WARNING SIGN
- TYPE III BARRICADE
- SIGN ON TYPE III BARRICADE
- SIGN ON TYPE II BARRICADE
- 28" TRAFFIC CONE - REFLECTIVE
- FLASHING ARROW SIGN (FAS)
- CLOSURE/WORK AREA

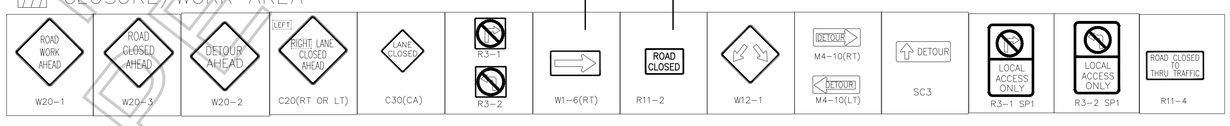

1. ALL SIGNING, DELINEATORS, CONES, BARRICADES, ETC, SHALL CONFORM TO THE STATE OF CALIFORNIA DEPARTMENT OF TRANSPORTATION (CALTRANS) STANDARD PLANS AND STANDARD SPECIFICATIONS, CALIFORNIA M.U.T.C.D, AND ANY ADDENDUMS THERTO AND AS SHOWN ON THESE PLANS.
WITH TRAFFIC SIGNALS OR CROSSWALKS.
CONES SHALL BE 28" MINIMUM HEIGHT REFLECTORIZED SLEEVES.

FILM LA COORDINATOR: CODY PENWELL
FILM LA PERMIT # F-151986
DATE/TIMES: 6/27, 1600-0200

PROJECT/SHEET TITLE: FULL CLOSURE OF CATHERINE RD FROM MENDOCINO ST-BARRY PL ALTADENA, CA	DATE: 6/6/2019
	SCALE: NOT TO SCALE
	DRAWN BY: IR
	CHECKED BY:
COMPANY/CONTACT: FOMO ENTERTAINMENT "AISHA" OWEN LEE (323) 260-4777	PROJECT NO.:
	JOB NO.:
	FILE NO.:
	SHEET NO.: 01 OF 01

APPROVED BY:

NAME/SIGNATURE TITLE DATE

NAME/SIGNATURE TITLE DATE

NAME/SIGNATURE TITLE DATE

REVISIONS			
NO.:	DATE:	DESCRIPTION:	BY:

NOT A PERMIT

Y:\Plans\Los Angeles\151986_FULL_CATHERINE_MENDOCINO_BARRY_.dwg